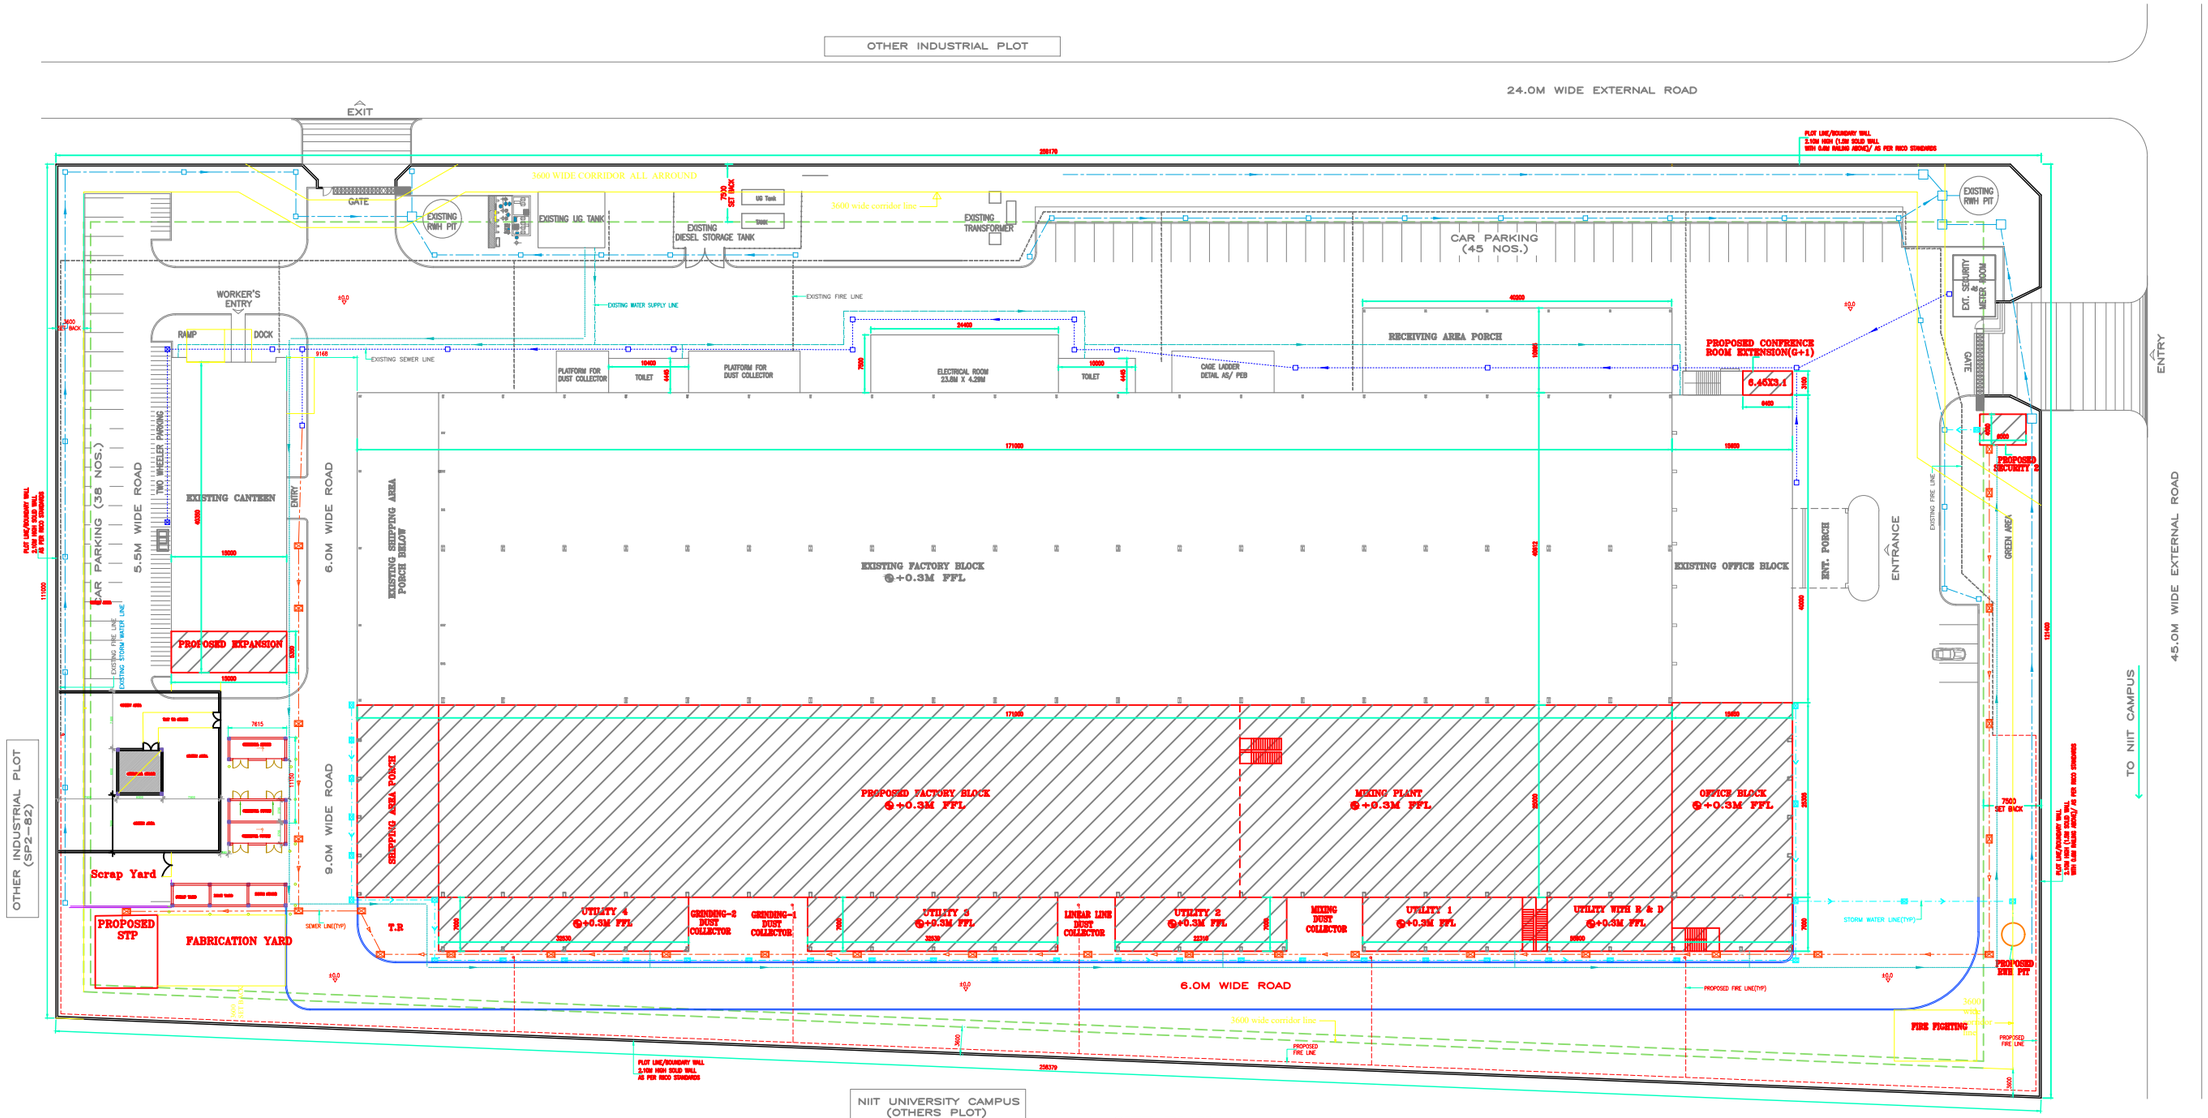

SITE PLAN

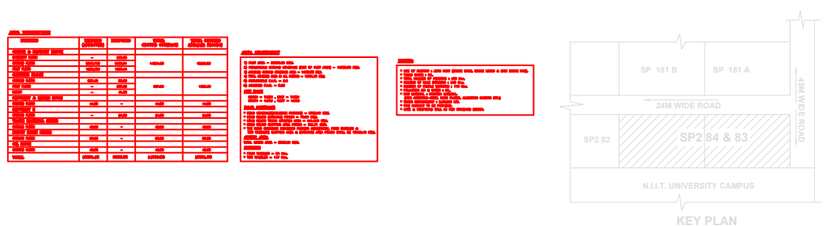

KEY PLAN